


湛江市霞山区2026年度第四批次城镇建设用地图
2347.07-37430.98

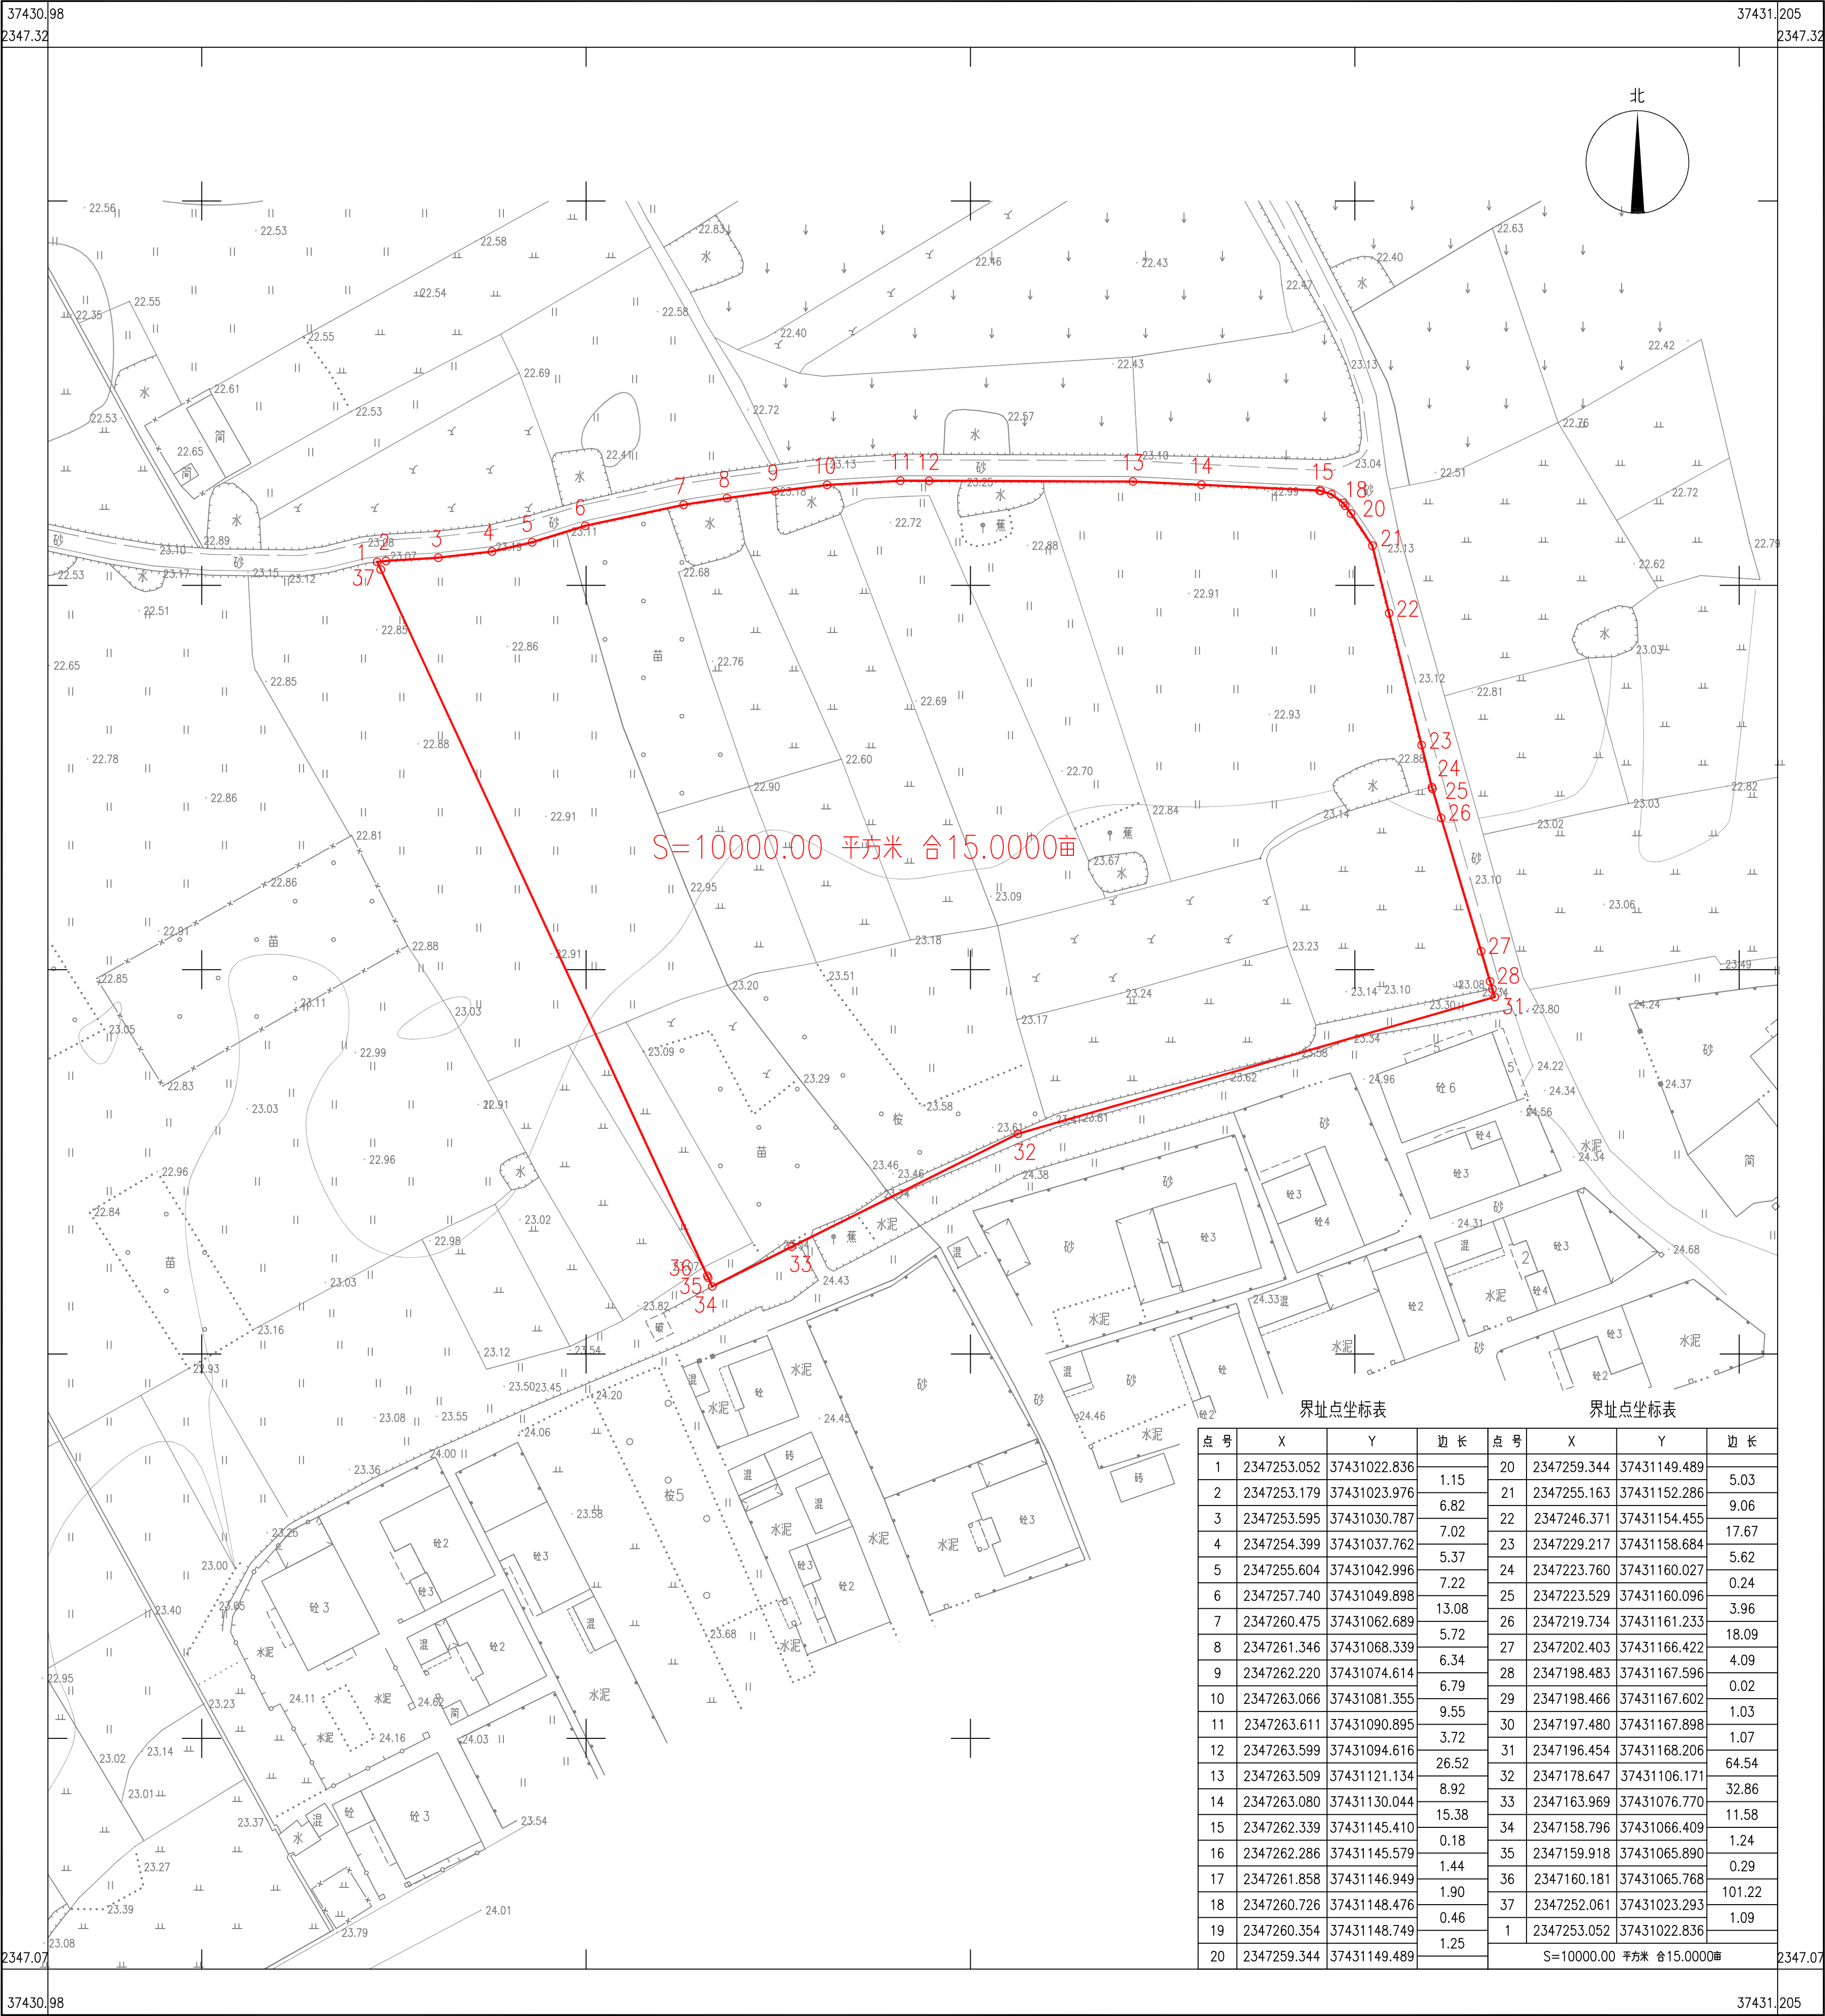

S=10000.00 平方米, 合15.0000亩

界址点坐标表

点号	X	Y	边长
1	2347253.052	37431022.836	1.15
2	2347253.179	37431023.976	6.82
3	2347253.595	37431030.787	7.02
4	2347254.399	37431037.762	5.37
5	2347255.604	37431042.996	7.22
6	2347257.740	37431049.898	13.08
7	2347260.475	37431062.689	5.72
8	2347261.346	37431068.339	6.34
9	2347262.220	37431074.614	6.79
10	2347263.066	37431081.355	9.55
11	2347263.611	37431090.895	3.72
12	2347263.599	37431094.616	26.52
13	2347263.509	37431121.134	8.92
14	2347263.080	37431130.044	15.38
15	2347262.339	37431145.410	0.18
16	2347262.286	37431145.579	1.44
17	2347261.858	37431146.949	1.90
18	2347260.726	37431148.476	0.46
19	2347260.354	37431148.749	1.25
20	2347259.344	37431149.489	

界址点坐标表

点号	X	Y	边长
20	2347259.344	37431149.489	5.03
21	2347255.163	37431152.286	9.06
22	2347246.371	37431154.455	17.67
23	2347229.217	37431158.684	5.62
24	2347223.760	37431160.027	0.24
25	2347223.529	37431160.096	3.96
26	2347219.734	37431161.233	18.09
27	2347202.403	37431166.422	4.09
28	2347198.483	37431167.596	0.02
29	2347198.466	37431167.602	1.03
30	2347197.480	37431167.898	1.07
31	2347196.454	37431168.206	64.54
32	2347178.647	37431106.171	32.86
33	2347163.969	37431076.770	11.58
34	2347158.796	37431066.409	1.24
35	2347159.918	37431065.890	0.29
36	2347160.181	37431065.768	101.22
37	2347252.061	37431023.293	1.09
1	2347253.052	37431022.836	
S=10000.00 平方米, 合15.0000亩			

湛江市城发不动产调查规划测绘院有限公司